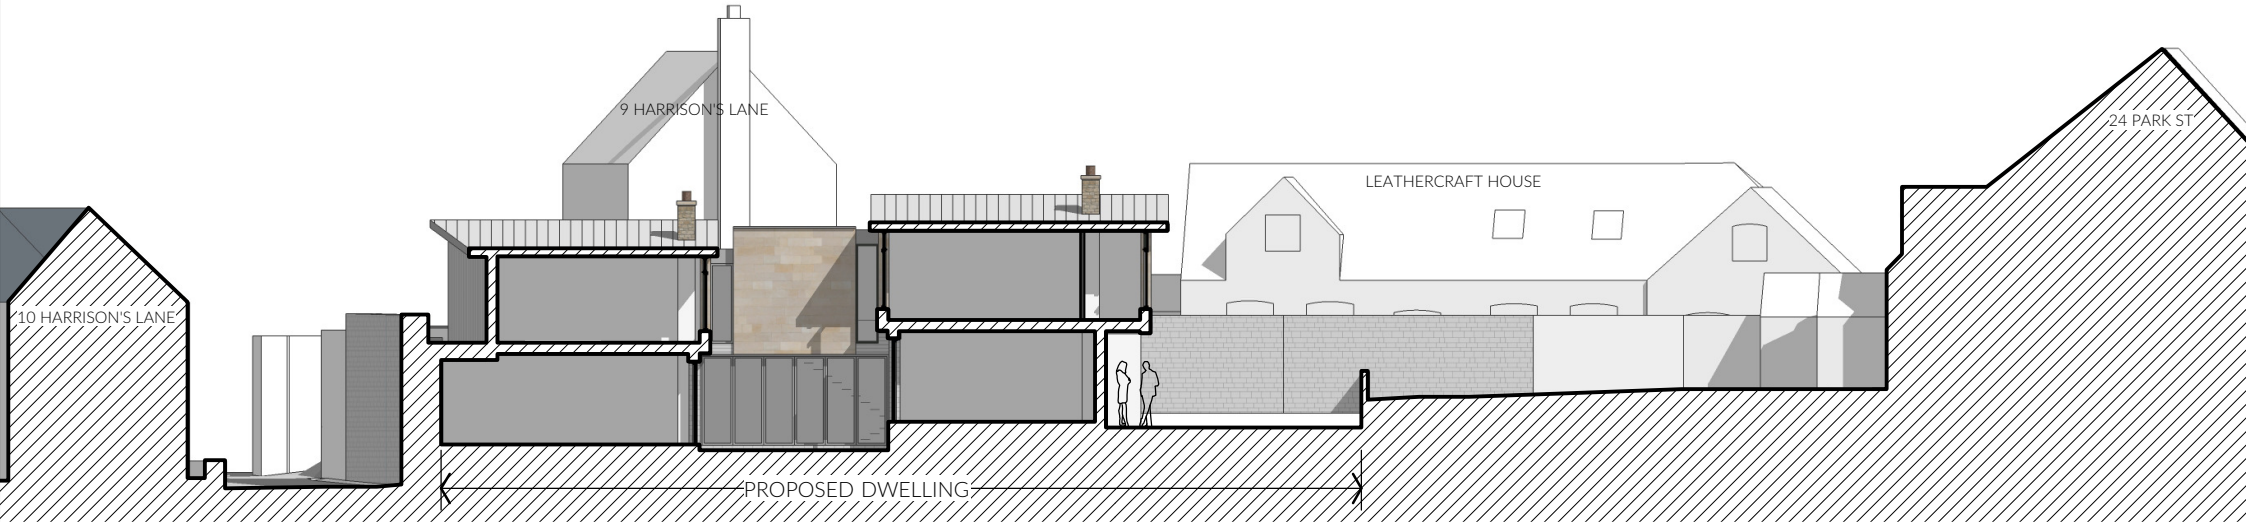

SECTION 1

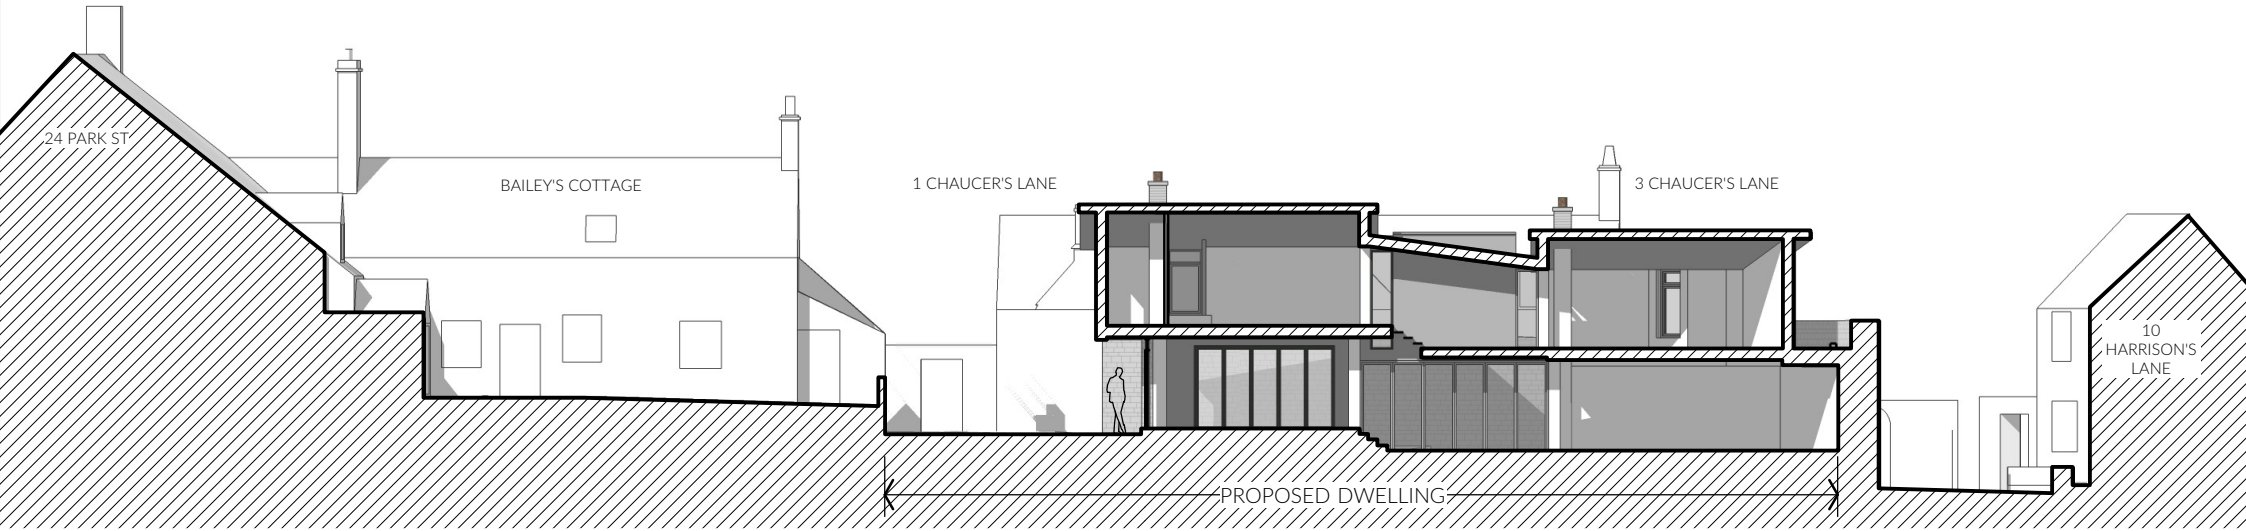

SECTION 2

24 PARK ST, LAND TO REAR

SITE CROSS-SECTIONS - 1

1:200 @ A4

2 1 0 2 4 6 8 10m

AJP architects

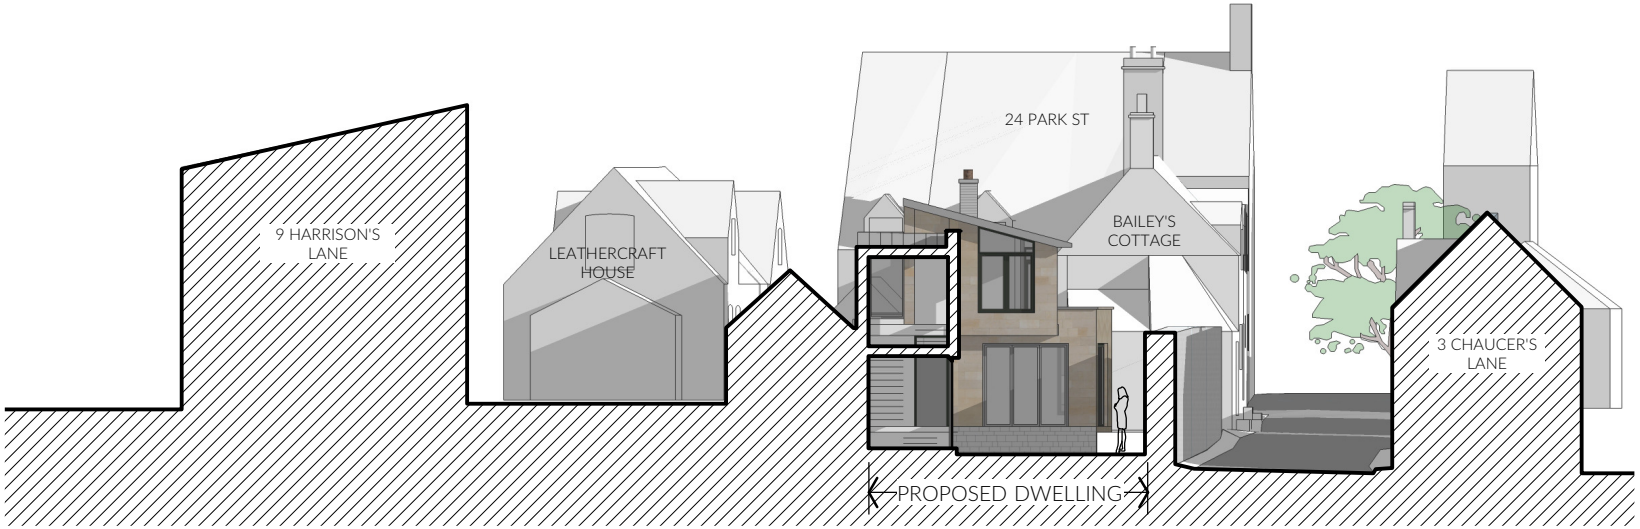

SECTION 3

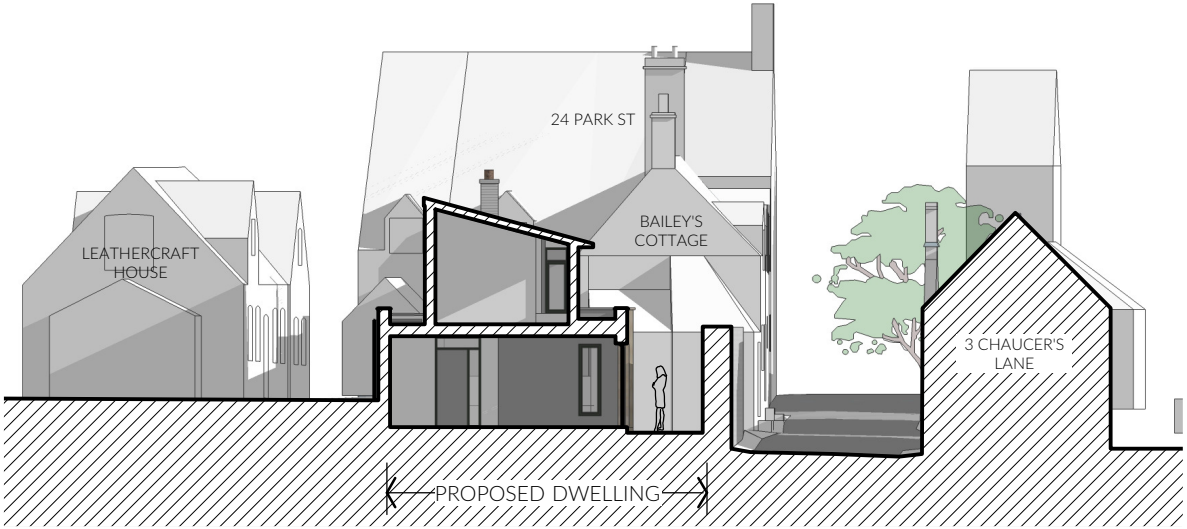

SECTION 4

24 PARK ST, LAND TO REAR

SITE CROSS-SECTIONS - 2

1:200 @ A4

2 1 0 2 4 6 8 10m

AJP architects

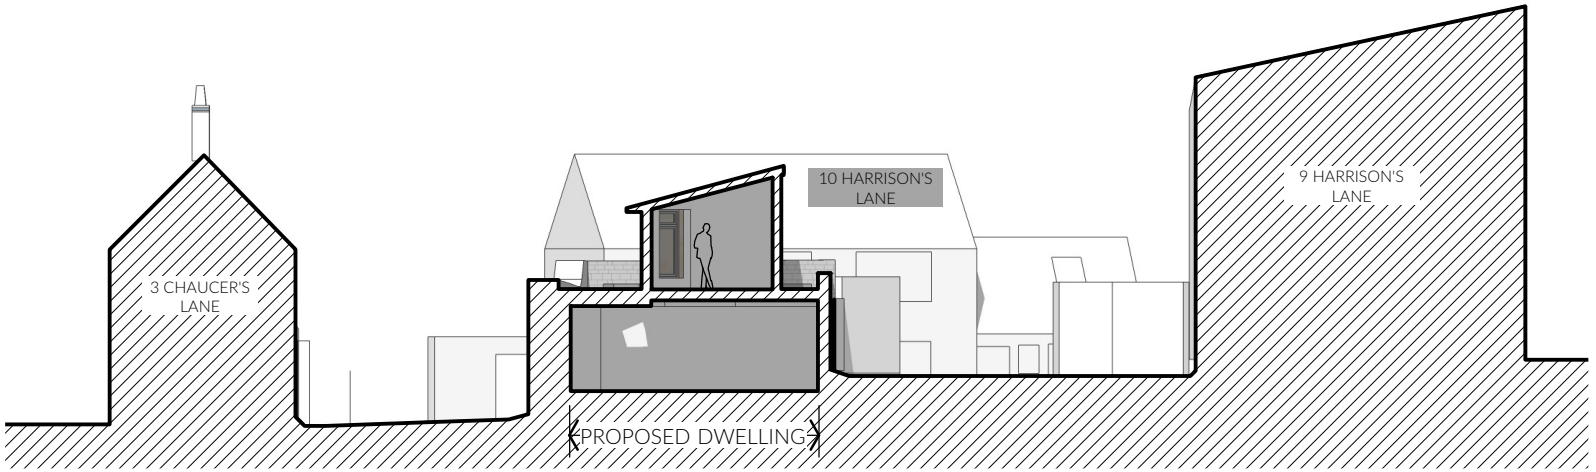

SECTION 5

24 PARK ST, LAND TO REAR

SITE CROSS-SECTIONS - 3

1:200 @ A4

2 1 0 2 4 6 8 10m

AJP architects